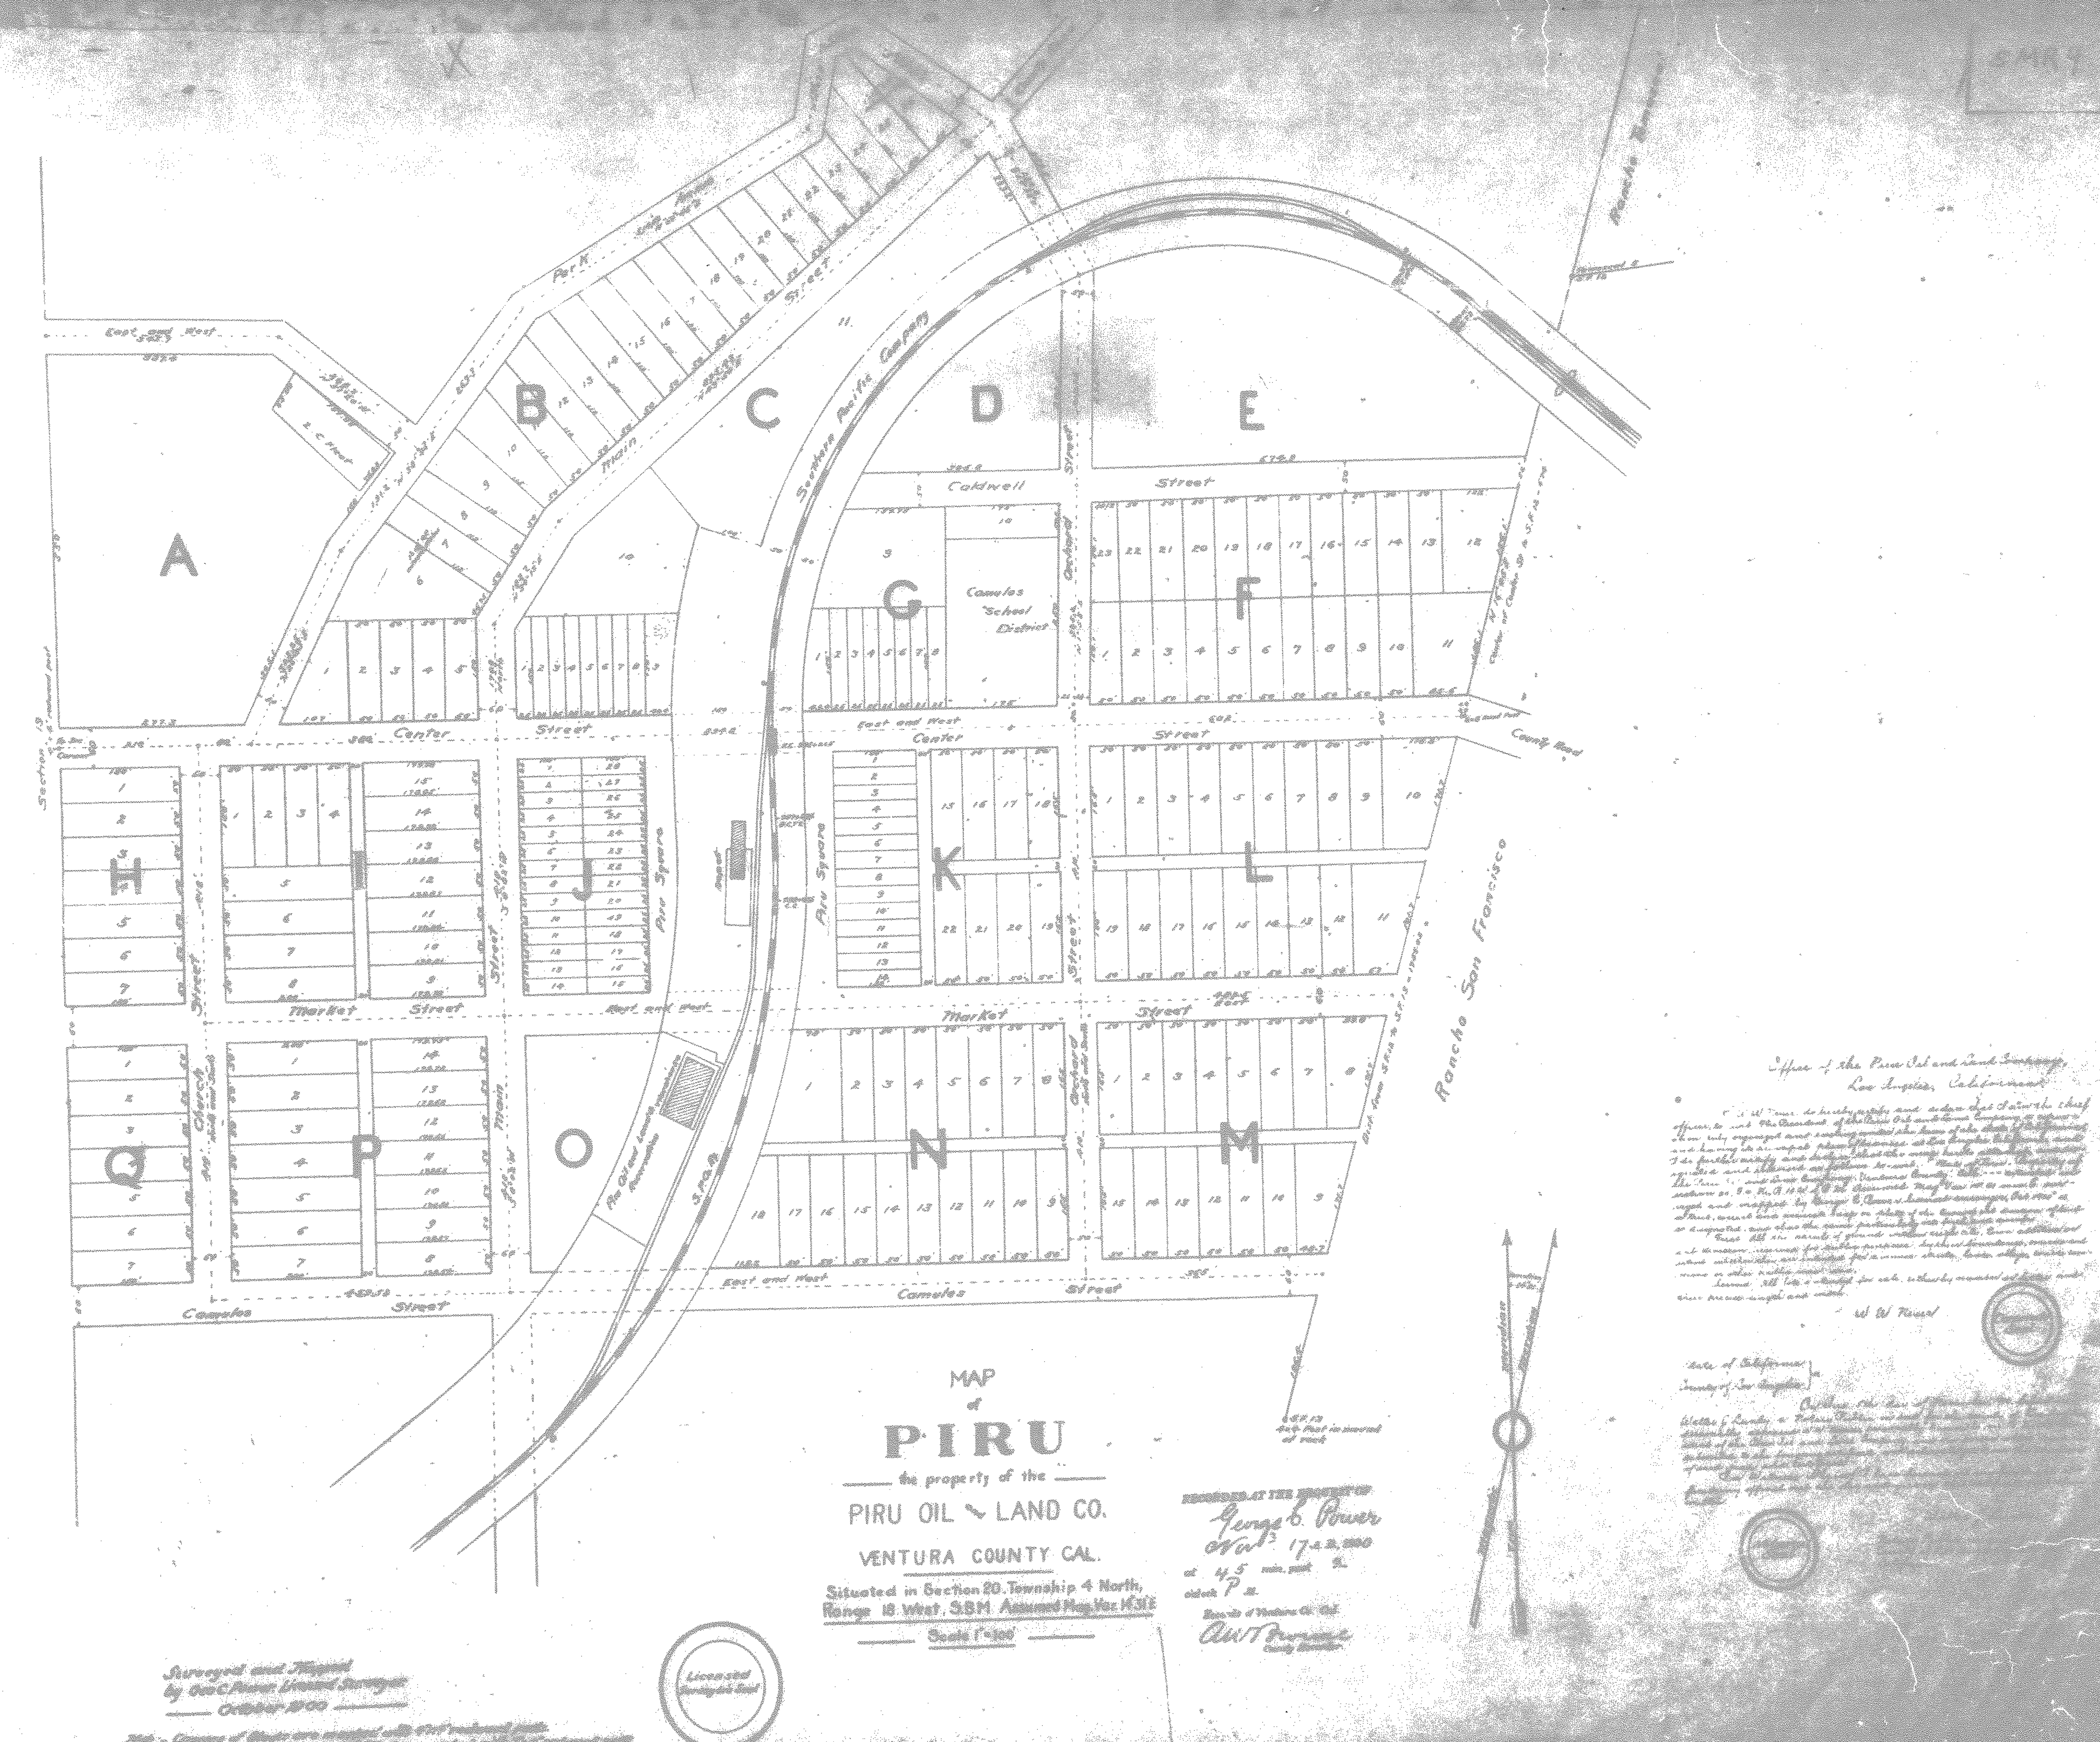
A
B
C
D
E
F
G
H
J
K
L
M
N
O
P
Q
East and West
Park Avenue
Main Street
Southern Pacific Company
Caldwell Street
Orchard Street
Camulos School District
Center Street
Market Street
Camulos Street
Church Street
Piru Square
Depot
S.P.R.R.
County Road
Rancho San Francisco
MAP
of
PIRU
the property of the
PIRU OIL & LAND CO.
VENTURA COUNTY CAL.
Situated in Section 20. Township 4 North,
Range 18 West. S.B.M. Assumed Mag. Var. 14°31'E
Scale 1"=100'
Surveyed and Mapped
by Geo. C. Power Licensed Surveyor
October 1900
Licensed Surveyor's Seal
Recorded at the request of
George C. Power
Nov 17
County Recorder
Office of the Piru Oil and Land Company,
Los Angeles, California
State of California
County of Los Angeles